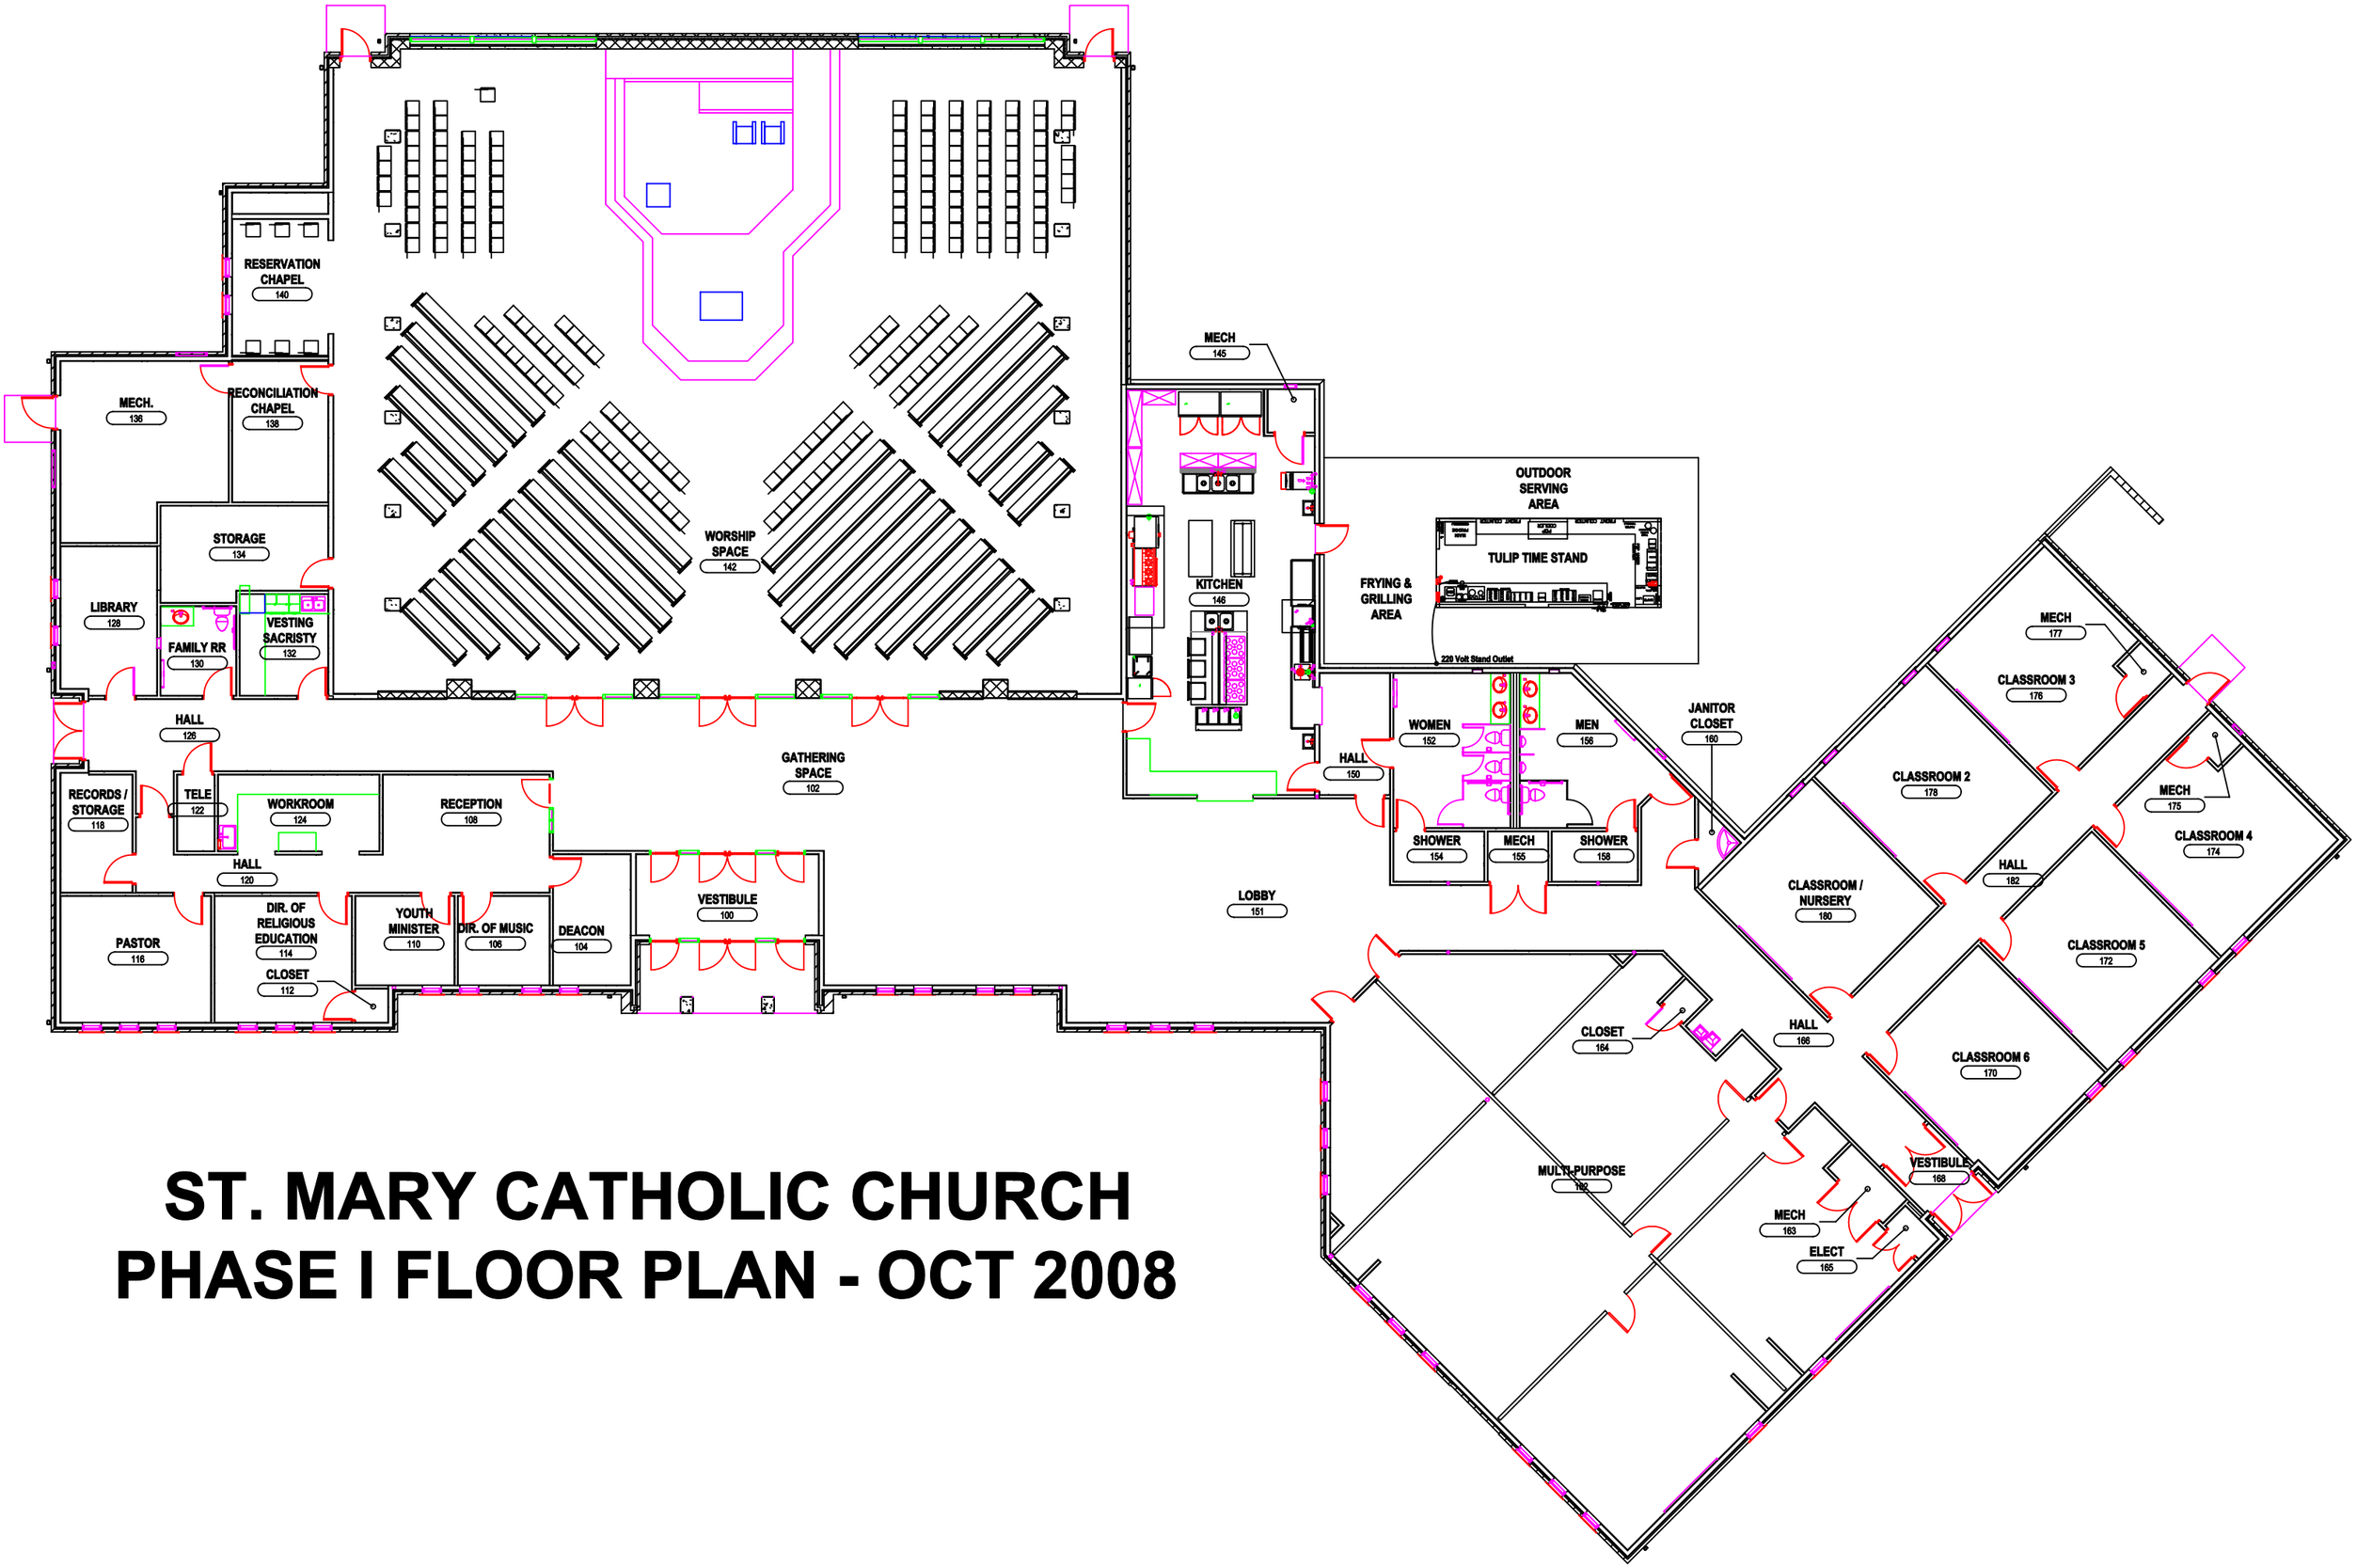

ST. MARY CATHOLIC CHURCH
PHASE I FLOOR PLAN - OCT 2008